

STORM DRAINAGE & FLOOD CONTROL MASTER PLAN


JUNE 1988

GIBBERSON & ASSOCIATES
Planning - Engineering - Project Management
2724 Kilgore Rd., Suite B, Rancho Cordova, CA 95670 (916) 638-4060

LEGEND

-  DRAINAGE CHANNEL
-  DRAINAGE PIPELINE (CSD)
-  DRAINAGE PIPELINE (NON CSD)
-  FLOOD CONTROL LEVEE
-  WATERSHED BOUNDARY
-  SURFACE FLOW
-  PERENNIAL WATER
-  100 - YEAR FLOOD PLAIN
-  LAKE CHESBRO ACCESS POINTS

NOTES:
1. THIS STORM DRAINAGE & FLOOD CONTROL MASTER PLAN IS SCHEMATIC IN NATURE & IS SUBJECT TO REVISION AS DETAILED TOPOGRAPHIC DATA BECOMES AVAILABLE.
2. THE 100-YEAR FLOOD PLAIN SHOWN HEREIN IS BASED UPON THE FEMA FLOOD INSURANCE RATE MAPS (APRIL 21, 1981) AND PREVIOUS HYDRAULIC STUDIES PERFORMED BY RAYMOND VAN E. ASSOCIATES (1974) AND GEORGE S. WILDE & ASSOCIATES (1970).
3. NO ACCURATE TOPOGRAPHIC MAPPING IS AVAILABLE FOR THE MAJORITY OF THE LANDS LYING SOUTH OF THE RIVER & NORTH OF JACKSON RD. (HIGHWAY 16). REFER TO NOTE 1.

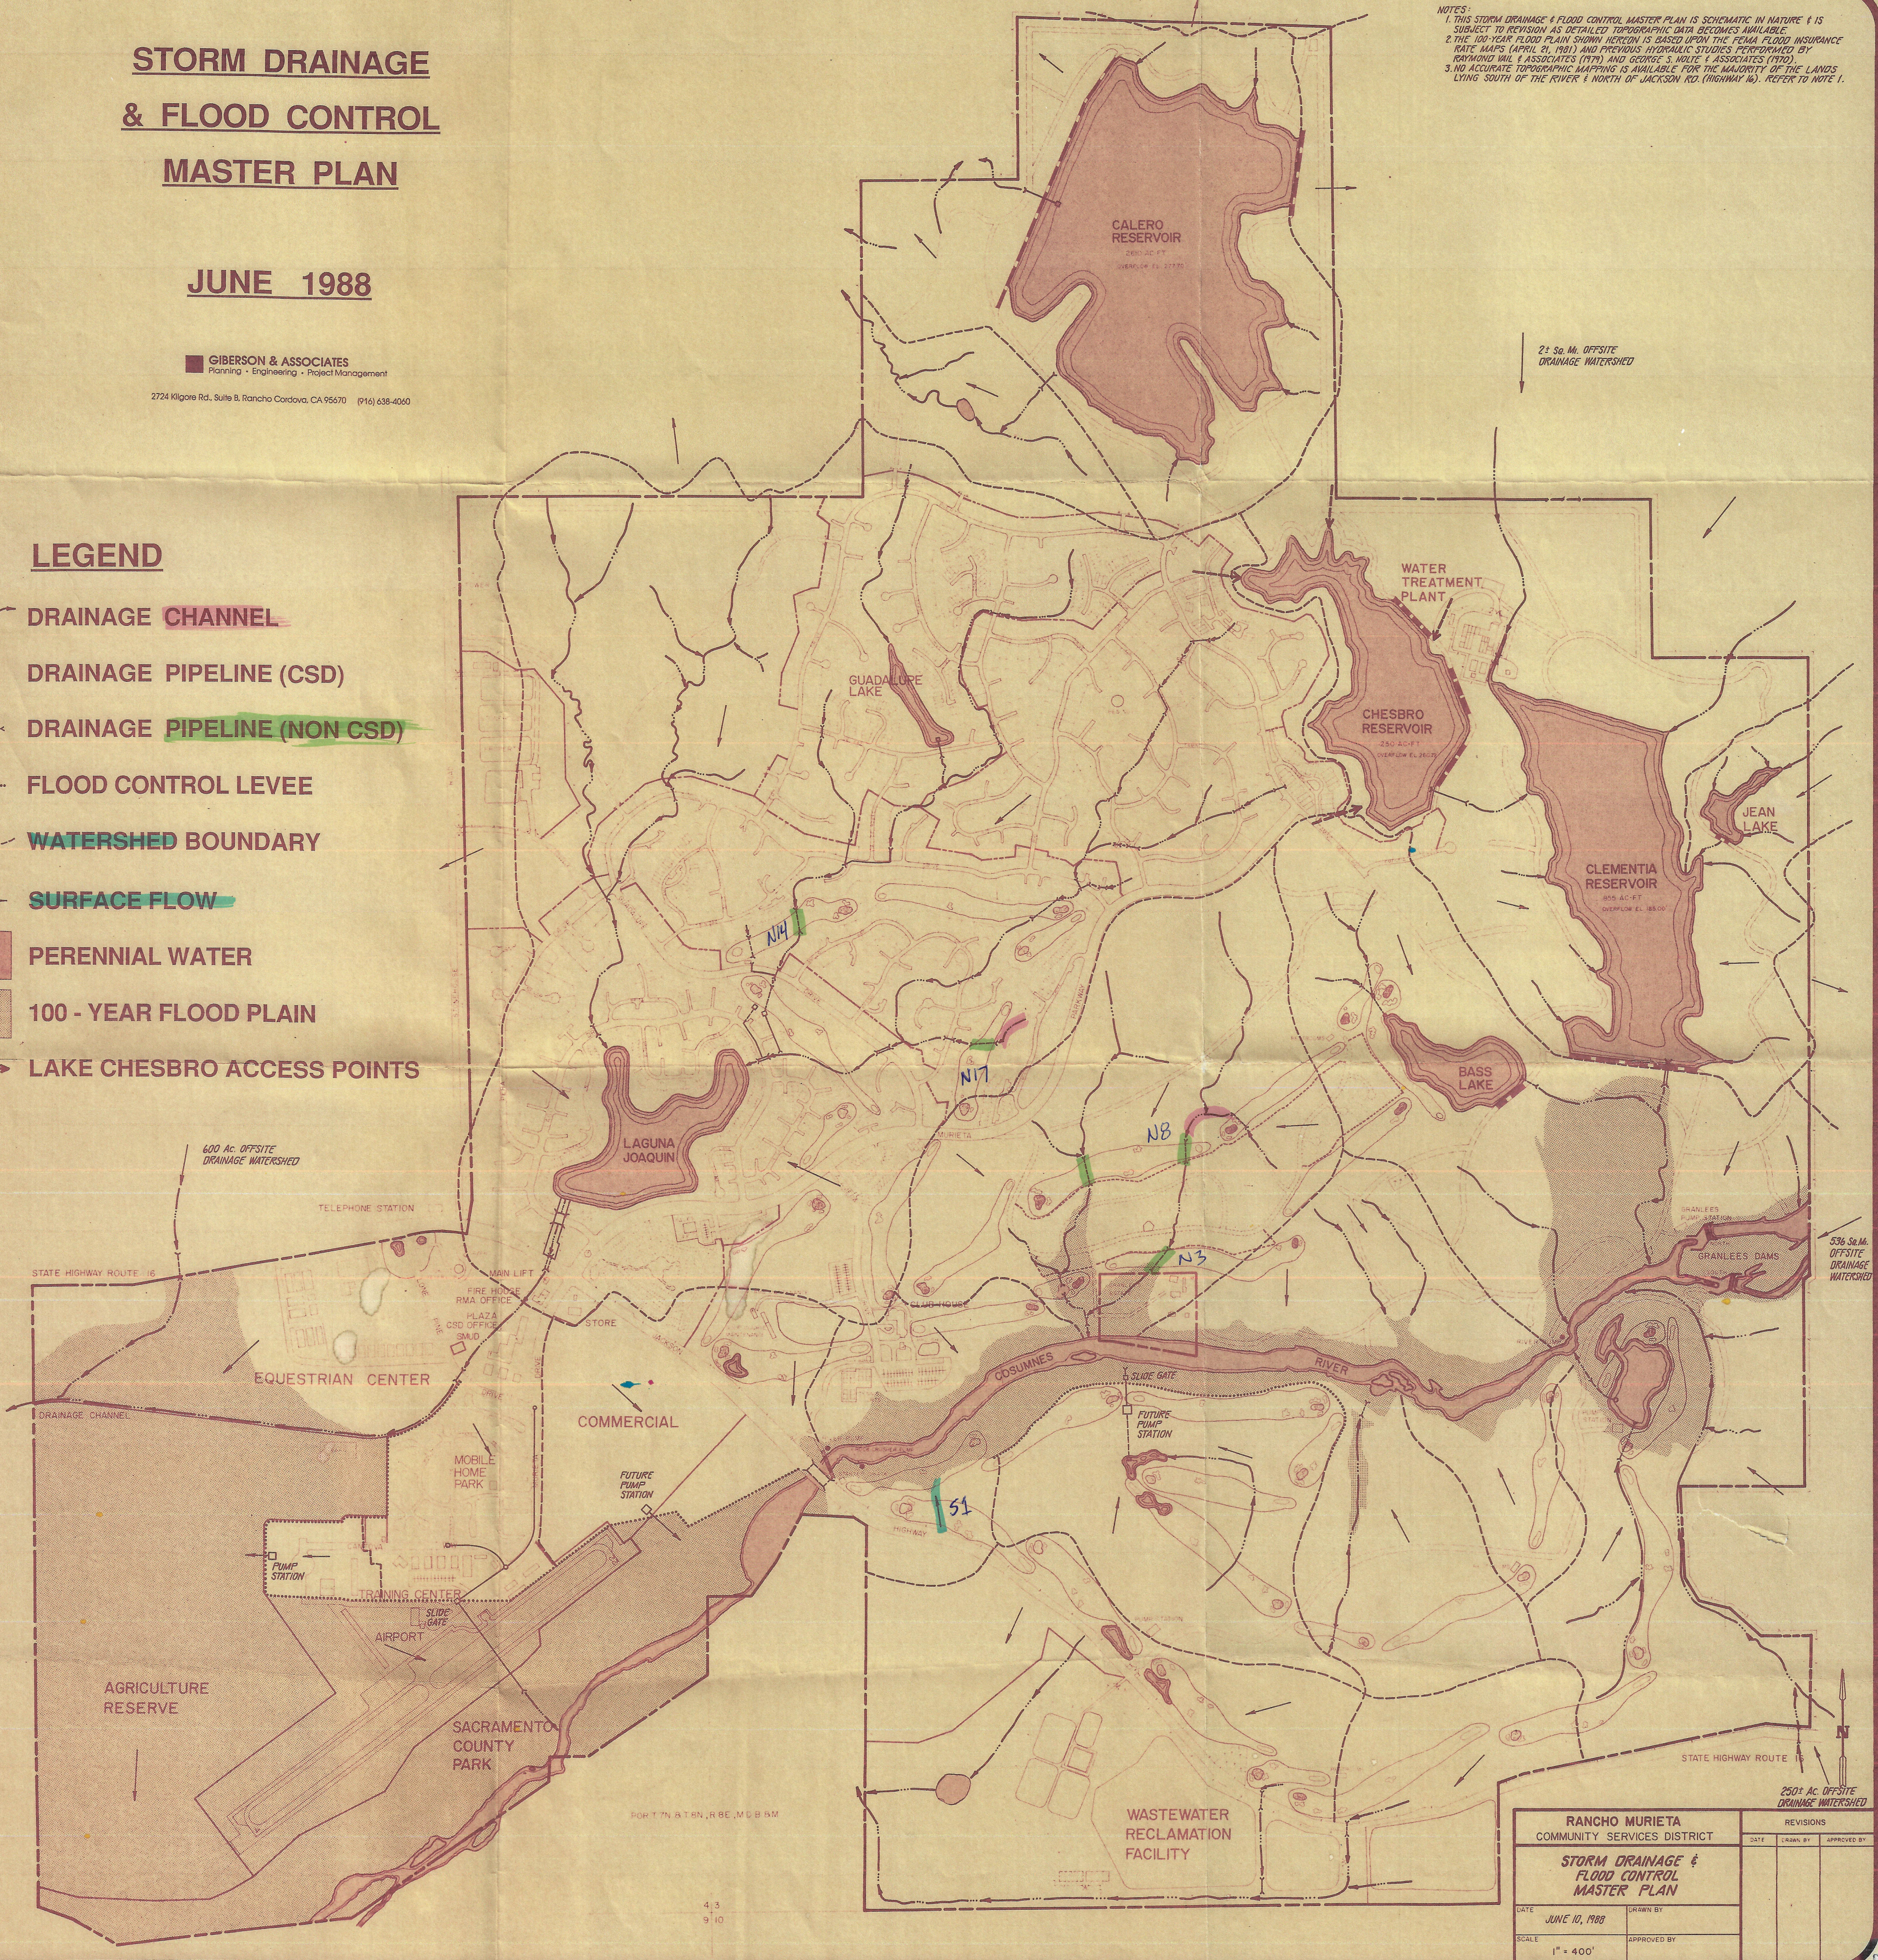

RANCHO MURIETA COMMUNITY SERVICES DISTRICT		REVISIONS	
DATE	DRAWN BY	DATE	APPROVED BY
JUNE 10, 1988			
SCALE	APPROVED BY		
1" = 400'			